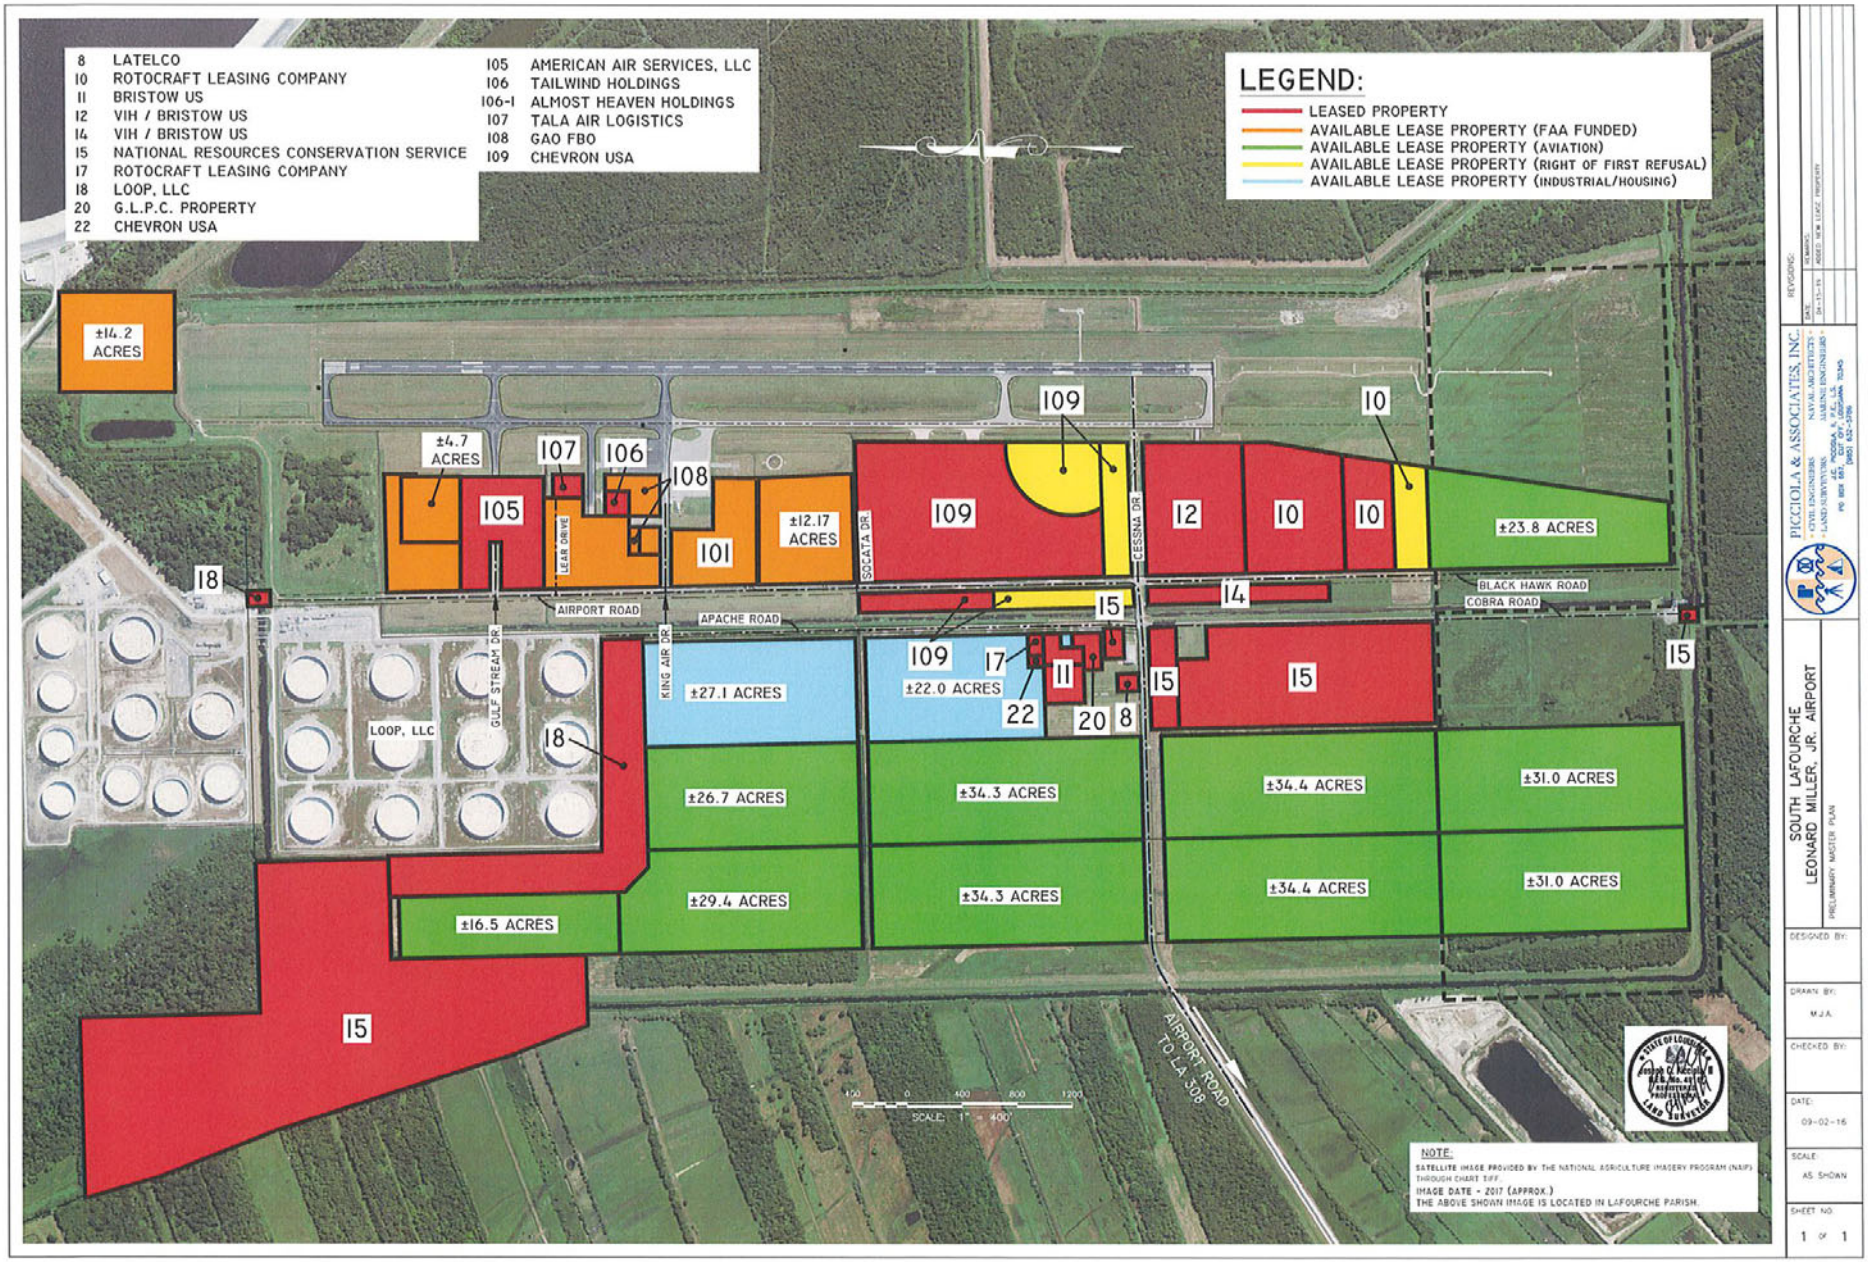

PICCIOLA & ASSOCIATES, INC.
CIVIL ENGINEERS · NAVAL ARCHITECTS · LAND SURVEYORS · MARINE ENGINEERS
P.O. BOX 447, GOLDEN MEADOW, LA. 70357 (985) 632-2996

REVISIONS:

SOUTH LAFOURCHE
LEONARD MILLER, JR. AIRPORT
PRELIMINARY MASTER PLAN

DESIGNED BY:
DRAWN BY: M.J.A.
CHECKED BY:
DATE: 09-02-16
SCALE: AS SHOWN
SHEET NO. 1 OF 1